
ClaimBridge Suite™ — Gable Roof Double Garage Dormers

ROOFING CAD PLAN | Footprint: 58.0' x 26.0' | Category: Roofs

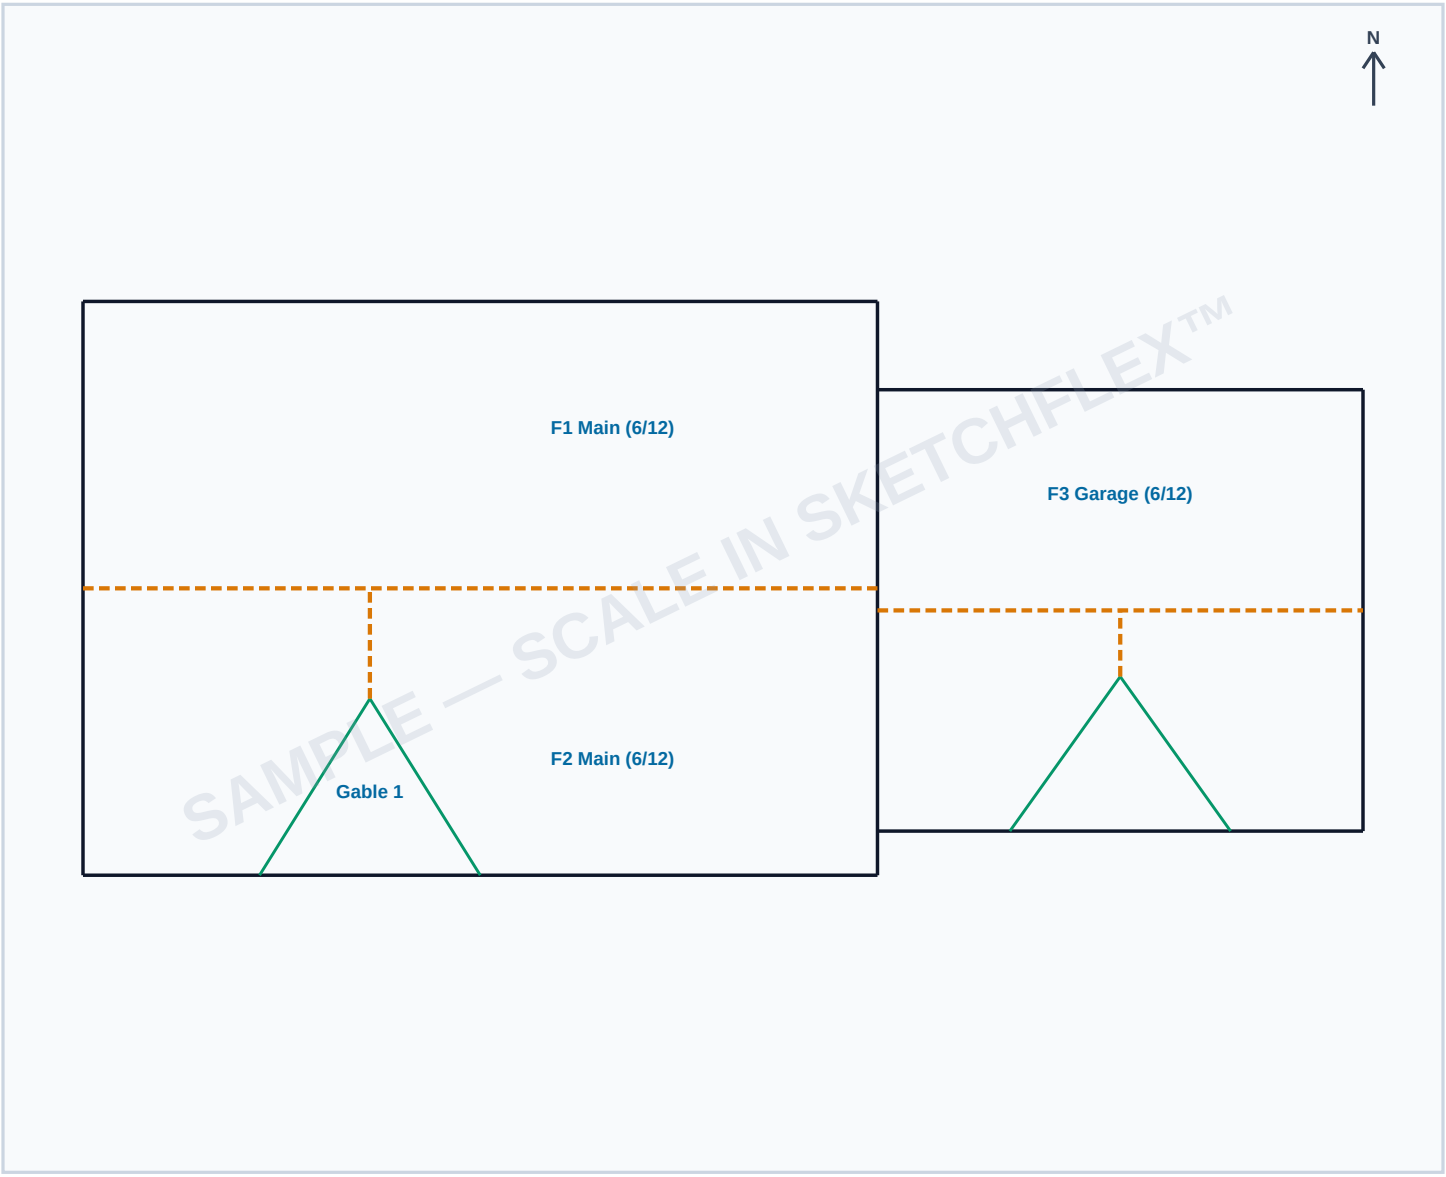

Roofing Trade Summary (Total Pitched: 15.38 SQ | Eaves: 116 LF | Ridges: 66 LF)

- F1 Main: 468 Flat SF @ 6/12 = 5.23 SQ (Eave 36 LF, Rake 26 LF, Ridge 36 LF, Valley 18.8 LF)
- F2 Main: 468 Flat SF @ 6/12 = 5.23 SQ (Eave 36 LF, Rake 26 LF, Ridge 8 LF, Valley 0 LF)
- F3 Garage: 440 Flat SF @ 6/12 = 4.92 SQ (Eave 44 LF, Rake 20 LF, Ridge 22 LF, Valley 16.4 LF)