
ClaimBridge Suite™ — Multi Gable Double Offsets

ROOFING CAD PLAN | Footprint: 50.0' x 30.0' | Category: Roofs

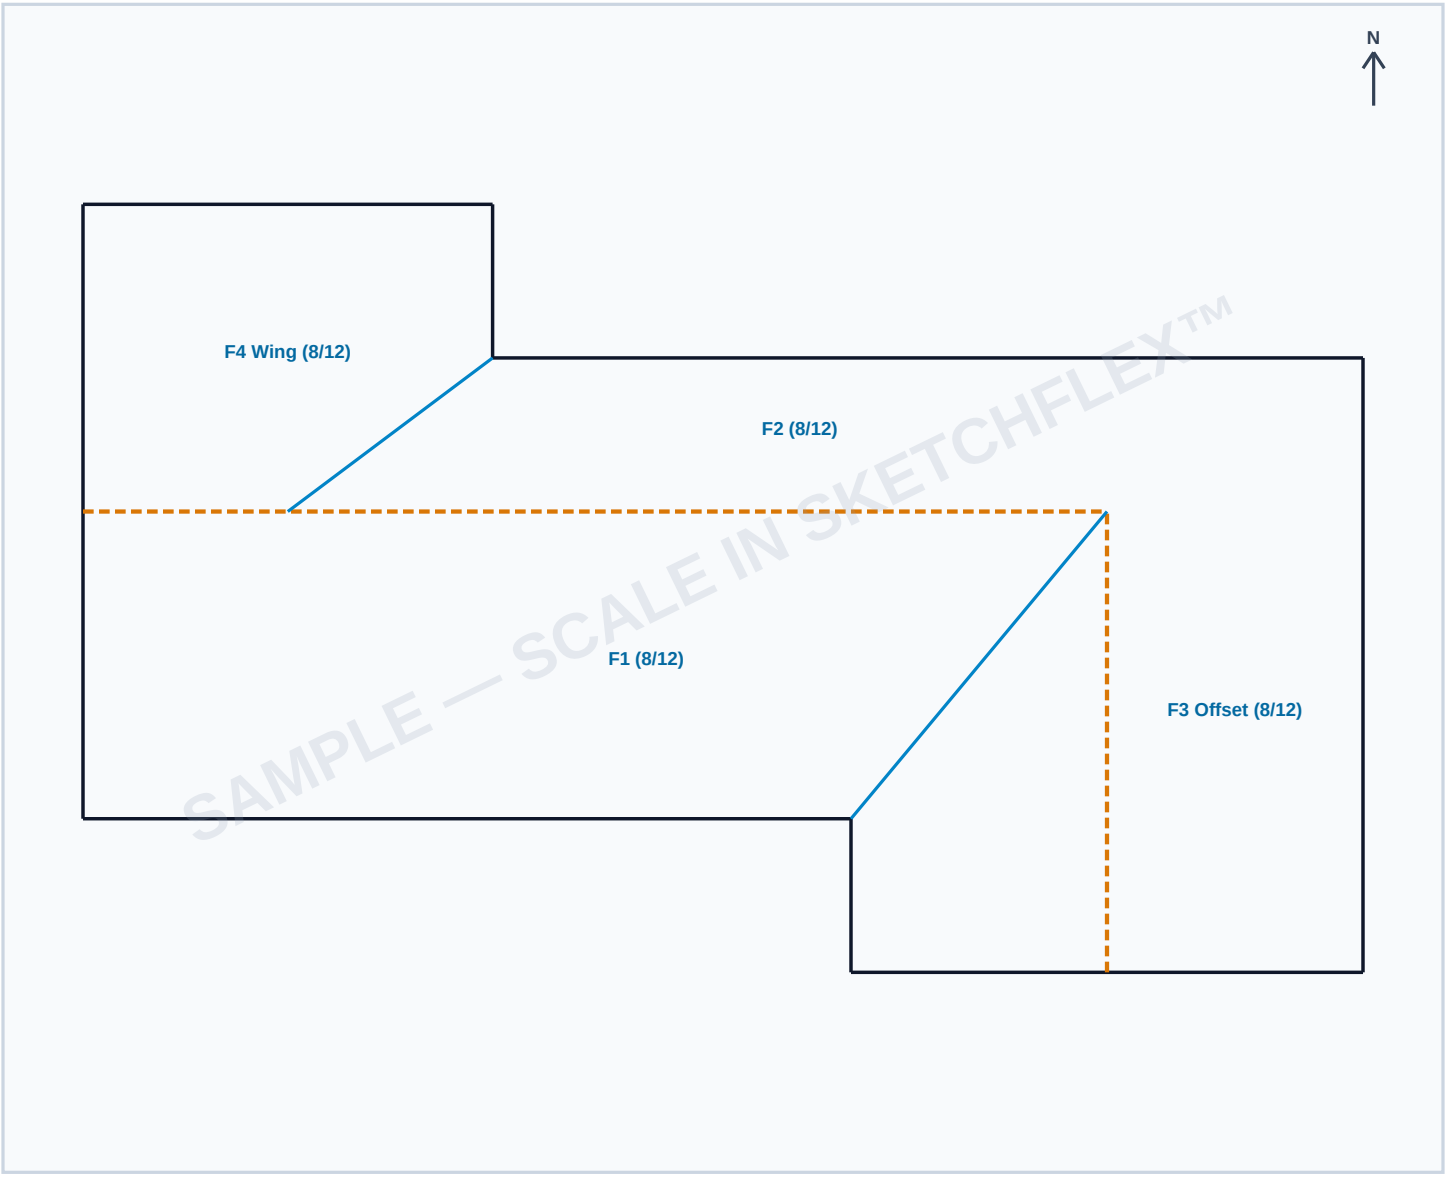

Roofing Trade Summary (Total Pitched: 13.61 SQ | Eaves: 104 LF | Ridges: 58 LF)

- F1: 360 Flat SF @ 8/12 = 4.33 SQ (Eave 30 LF, Rake 12 LF, Ridge 40 LF, Valley 10.0 LF)
- F2: 340 Flat SF @ 8/12 = 4.09 SQ (Eave 34 LF, Rake 12 LF, Ridge 0 LF, Valley 0 LF)
- F3 Offset: 240 Flat SF @ 8/12 = 2.88 SQ (Eave 24 LF, Rake 20 LF, Ridge 18 LF, Valley 0 LF)
- F4 Wing: 192 Flat SF @ 8/12 = 2.31 SQ (Eave 16 LF, Rake 12 LF, Ridge 0 LF, Valley 0 LF)